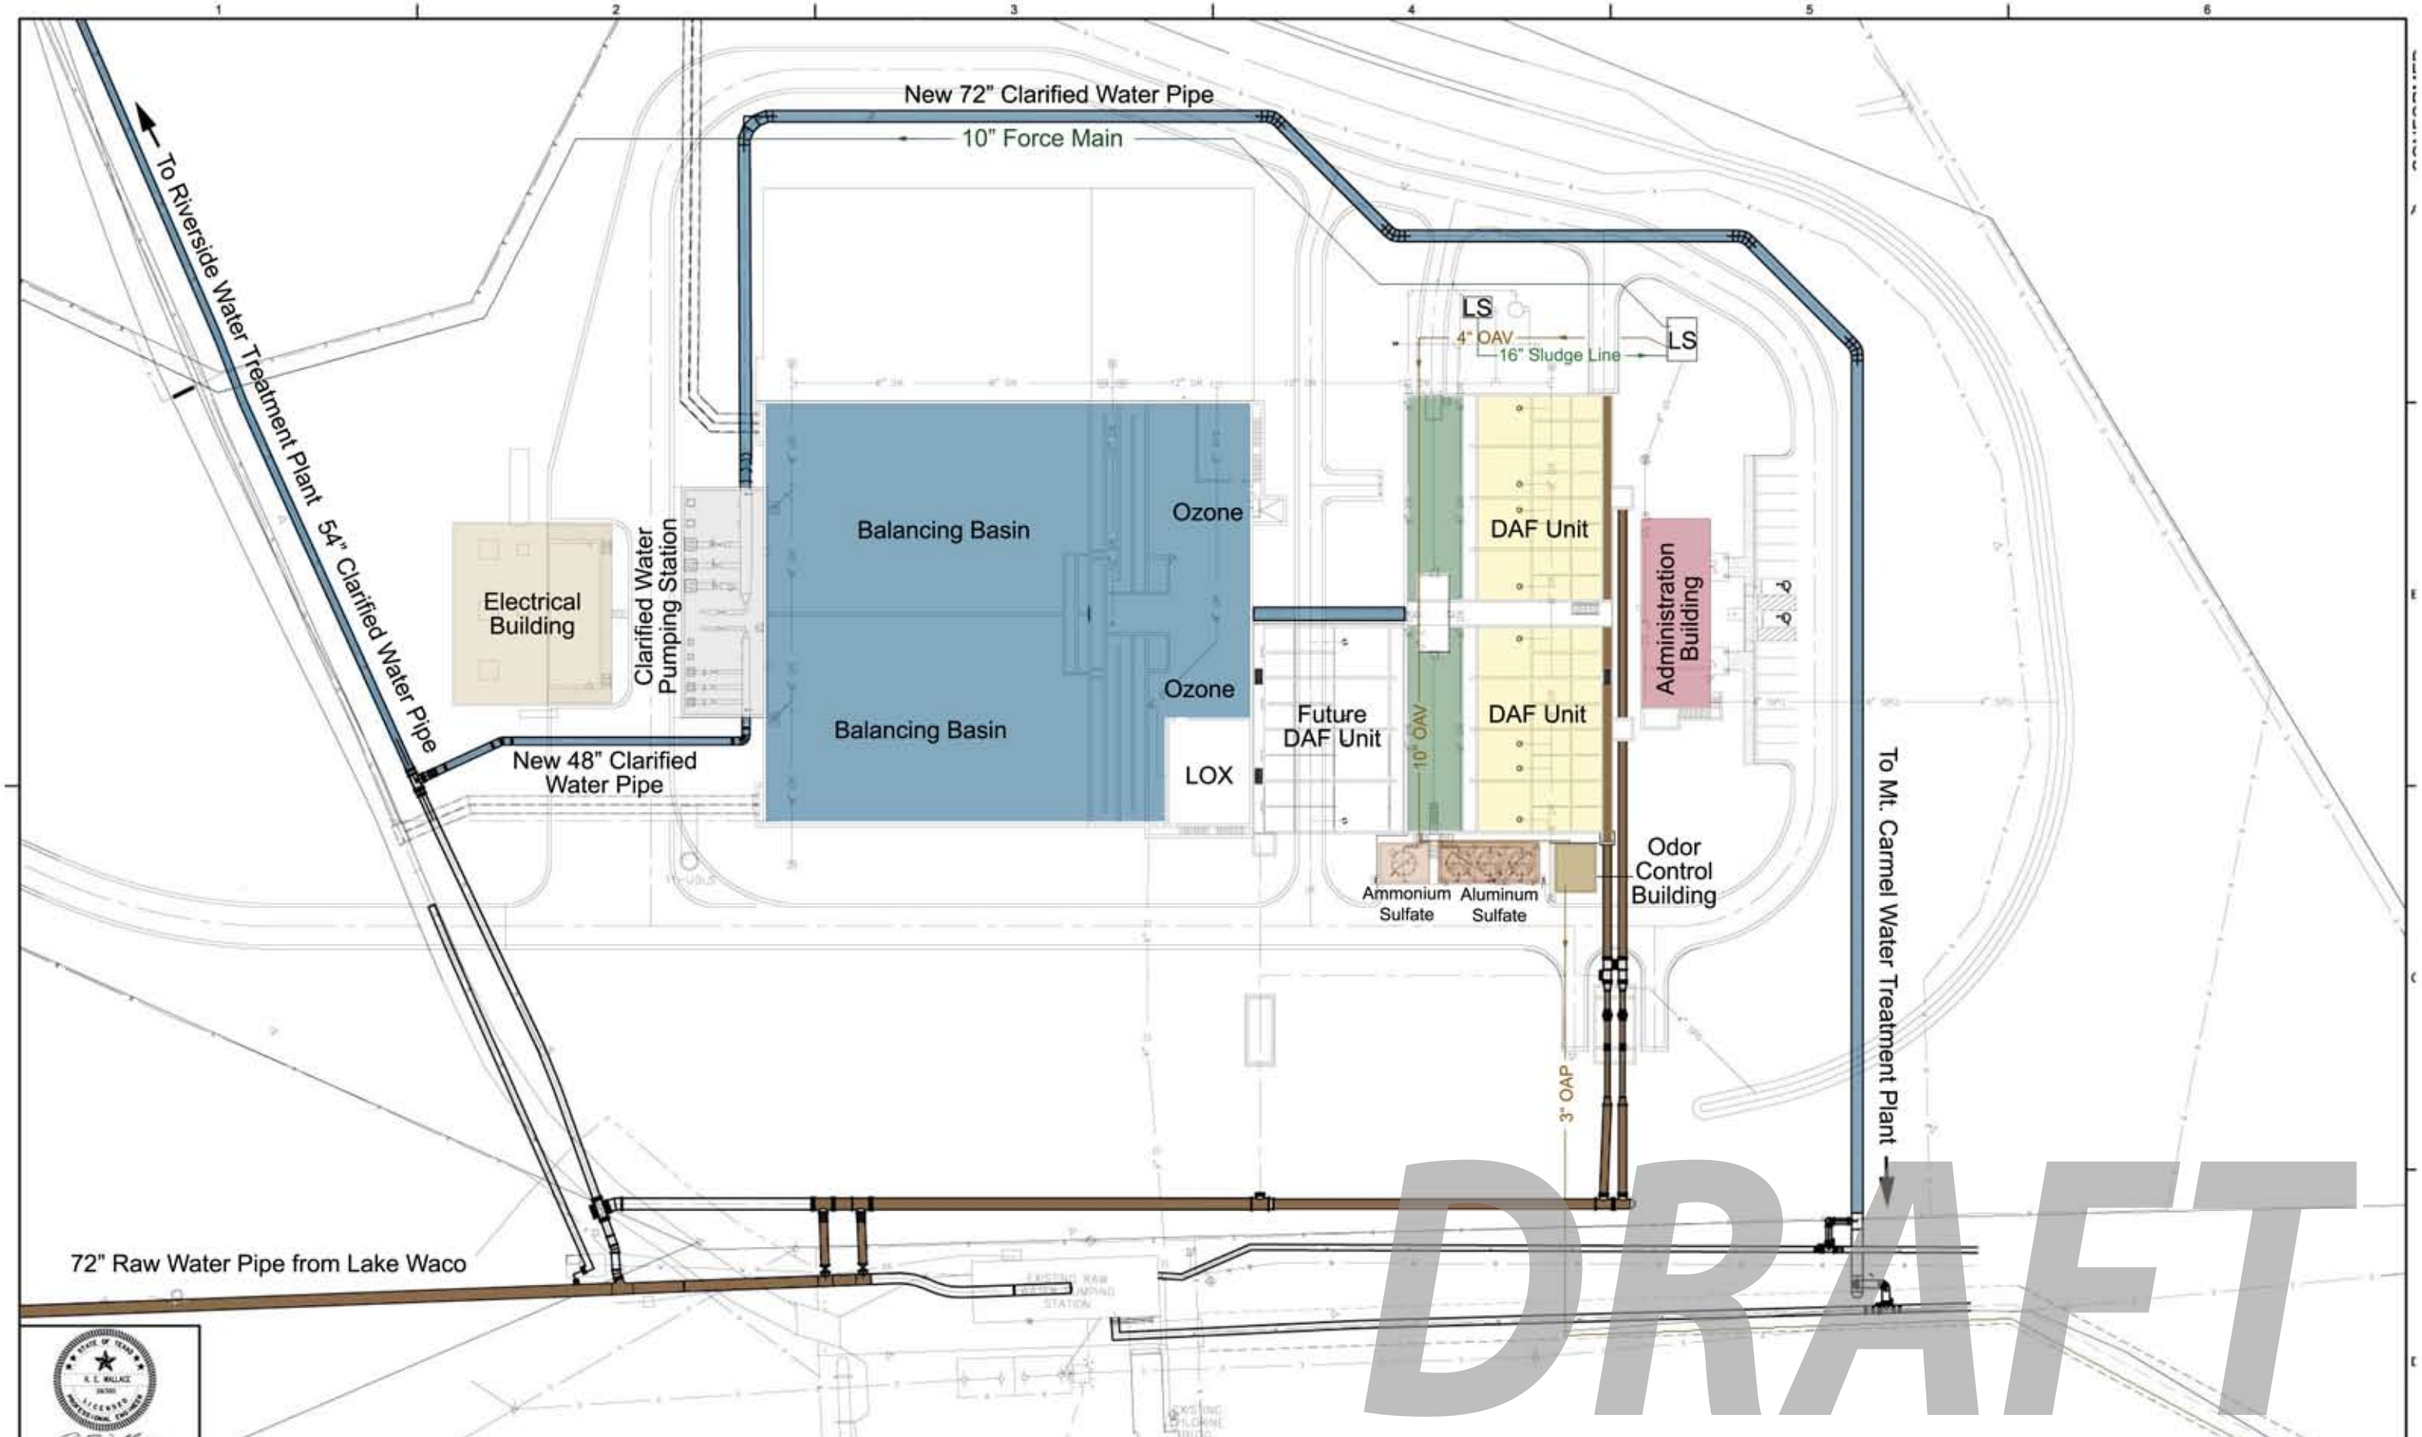

THE SEAL APPEARING ON THIS DOCUMENT WAS AUTHORIZED BY R.E. WALLACE ON 07/31/08. ALTERATION OF A SEALED DOCUMENT WITHOUT PROPER NOTIFICATION TO THE RESPONSIBLE ENGINEER IS AN OFFENSE UNDER THE "TEXAS ENGINEERING PRACTICE ACT."

DESIGNED BY: SAC						
DRAWN BY: TWG						
CHECKED BY: SAC	2	DEP 08	ADDED ELEV. @ EXIST WATER	JEB	SAC	
	1	JUL 08	ADDED NOTE @ 42" RW	JEB	SAC	
APPROVED BY: SAC	NO.	DATE	REVISION	BY	APVD	

VERIFY SCALE
BAR IS ONE INCH ON ORIGINAL DRAWING.
0 1"
IF NOT ONE INCH ON THIS SHEET, ADJUST SCALES ACCORDINGLY.

ENGINEERS ARCHITECTS THE WALLACE GROUP INC. SURVEYORS PLANNERS

CH2MHILL

WACO WATER QUALITY AND QUANTITY IMPROVEMENTS PROJECT

DISSOLVED AIR FLOTATION FACILITIES PHASE 2 IMPROVEMENTS

CIVIL

MAJOR WATER MAIN PLAN

SHEET:
DWG: Y-1
DATE: SEPTEMBER 2008
PROJECT: 20100